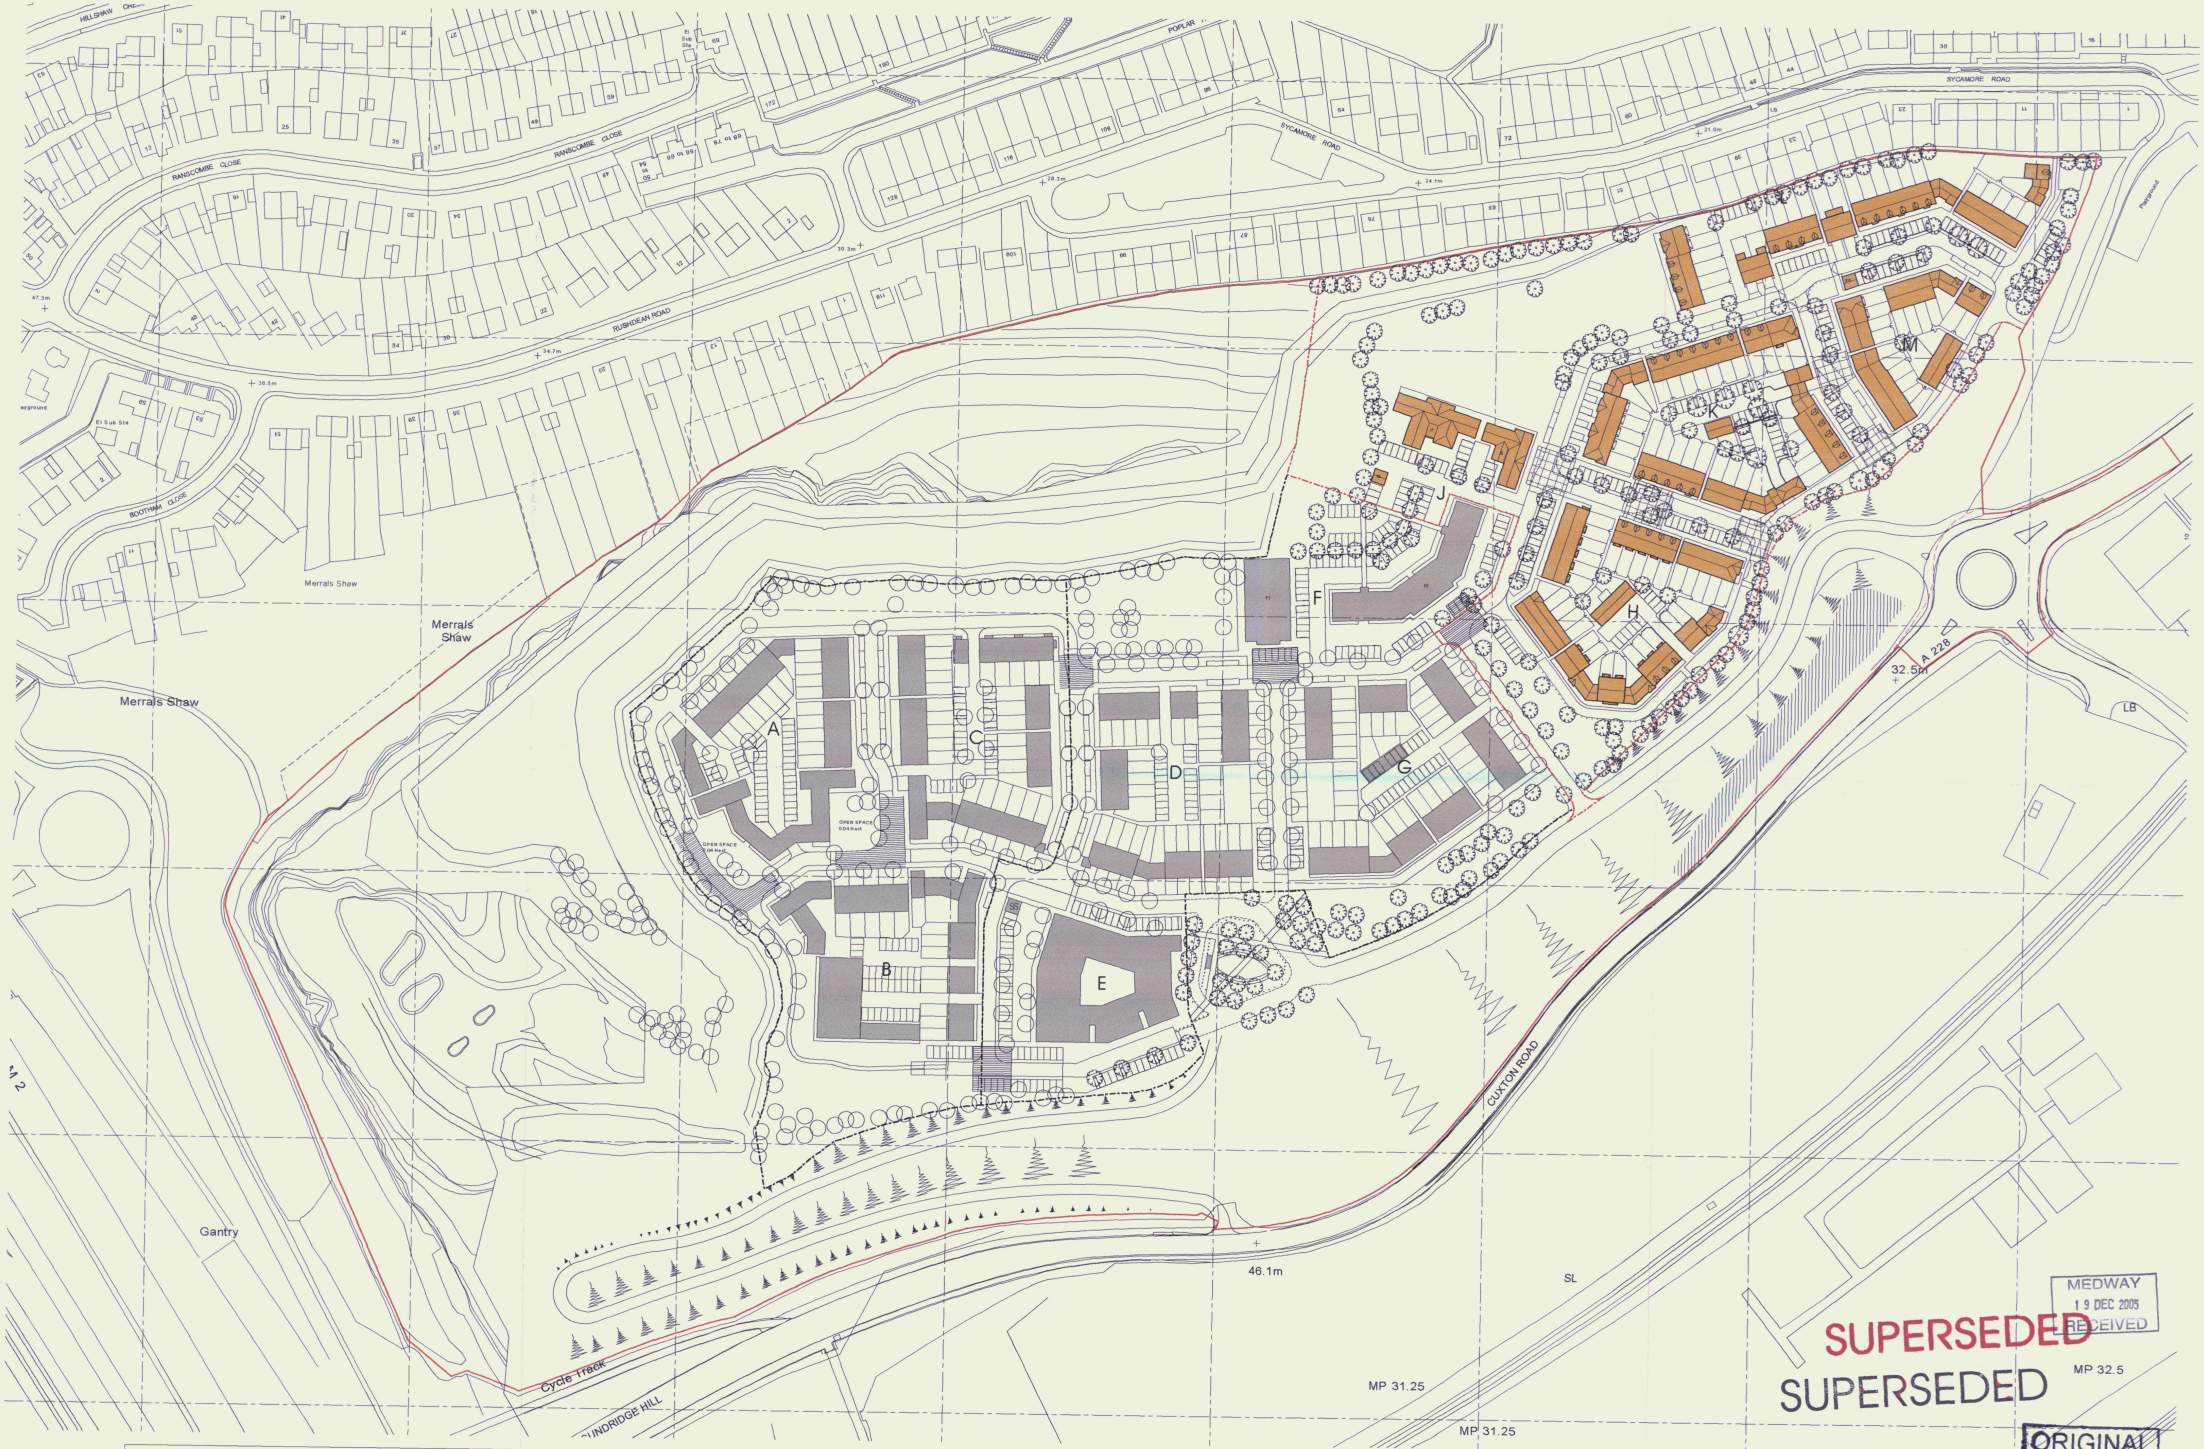

MEDWAY
19 DEC 2005
RECEIVED

SUPERSEDED

SUPERSEDED

ORIGINAL

Persimmon Homes S.E.

Rev A 17-12-05 Issued for planning (PRB) ( )
Rev P2 02-12-05 General updates made. Context simplified. (GS) (PRB)
Rev P1 29-11-05 General updates made. Plots revised. Chalk cliff re modelled service zones added Area L revised. GS. (PRB)

Medway Gate
Cuxton

title Masterplan Layout
drawing no A3760/2.1/02 Rev A
drawn ED/PRB/GS
checked PRB
scale 1:1000
date 10/05

PRP